LEGEND

1	SOLID YELLOW,10cm
2	SOLID DOUBLE YELLOW,10cm
3	363 BROKEN YELLOW,10cm
4	SOLID YELLOW,20cm
5	SOLID WHITE,10cm
6	333 BROKEN WHITE,10cm
7	363 BROKEN WHITE,10cm
8	393 BROKEN WHITE,10cm
9	SOLID WHITE,20cm
10	111 BROKEN WHITE,20cm
11	333 BROKEN WHITE,20cm
12	333 BROKEN WHITE,30cm
13	SOLID WHITE,30cm
14	SOLID WHITE,45cm
15	SOLID WHITE,60cm
16	.6.6.6 WHITE,45cm
20	SYMBOLS
] [	LIMITS OF MARKINGS

NOTES:
1. 333, 363, 393, Denotes Pavement Marking Spacing (ex. 3 m line, 3 m gap, 3 m line)
2. Use (1) to Denote PAVEMENT MARKING
3. Use [1] to Denote PAVEMENT MARKING, TEMPORARY
4. Use △1 to Denote PAVEMENT MARKING, TEMPORARY--REMOVABLE
5. Use (1) to Denote PAVEMENT MARKING, DURABLE

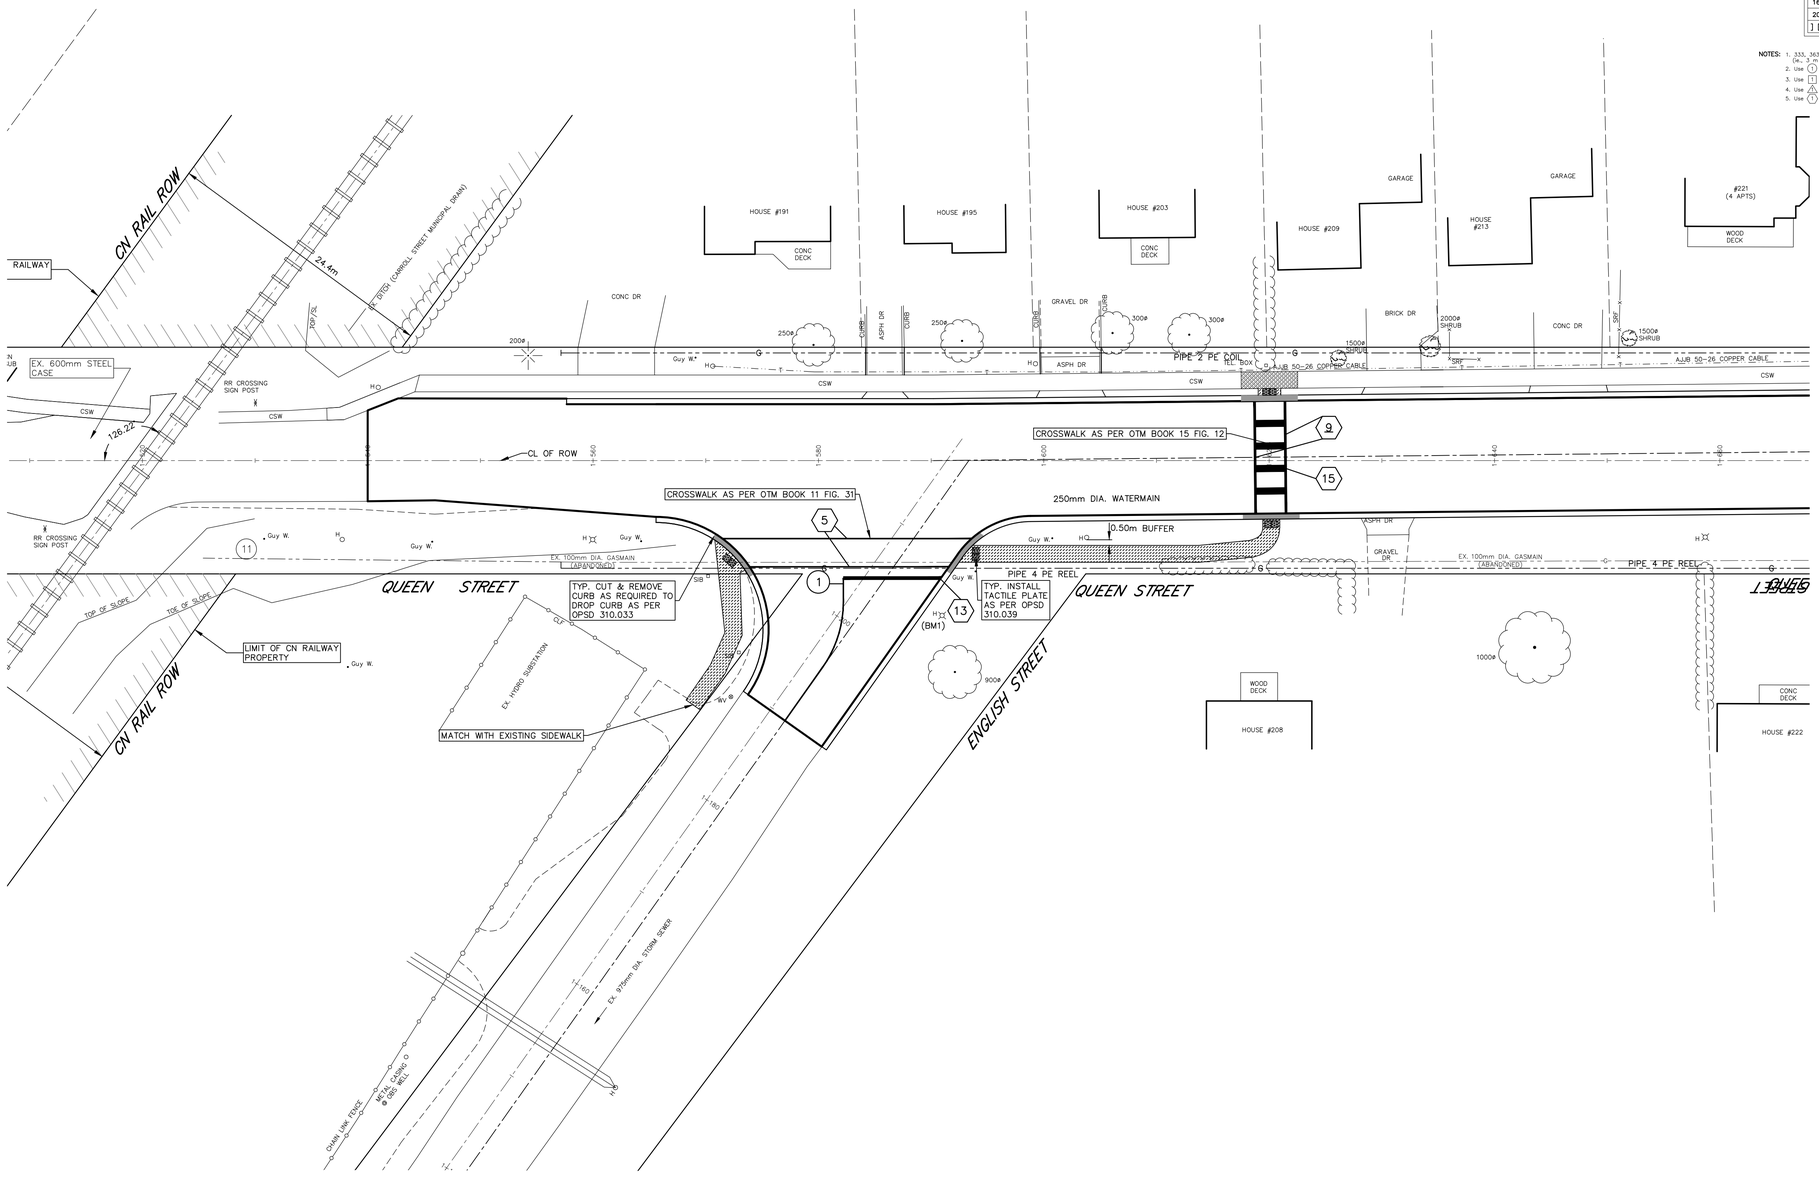

LEGEND

SAN or STM	EXISTING SEWERS, SANITARY or STORM
MH CB	MANHOLE and CATCHBASIN
W	WATERMAIN, FIRE HYDRANT
G	GASMAIN
T	UNDERGROUND TELEPHONE
H	UNDERGROUND HYDRO
TV	UNDERGROUND T.V. CABLE
H B T H-B LP	UTILITY POLES
	CLEARING/GRUBBING
	REMOVE EXISTING CONC. SIDEWALK AND DRIVES
	REMOVE AND PLACE CONC. SIDEWALK AND DRIVES
	PLACE CONC. SIDEWALK AND DRIVES
	REMOVE EXISTING CONC. CURB

N

CONSTRUCTION NORTH

Design By: JJLM Checked By: -

PRELIMINARY

No.	DATE	REVISION
1	March 16, 2026	Preliminary

BMROSS engineering better communities

STRATHROY-CARADOC
URBAN OPPORTUNITY - RURAL HOSPITALITY

Municipality of Strathroy-Caradoc

Queen Street Crosswalk

Line Painting Plan

Contract No.	Project No.
1	09178
Scale 1 : 250	Drawing No. 1 of 1